



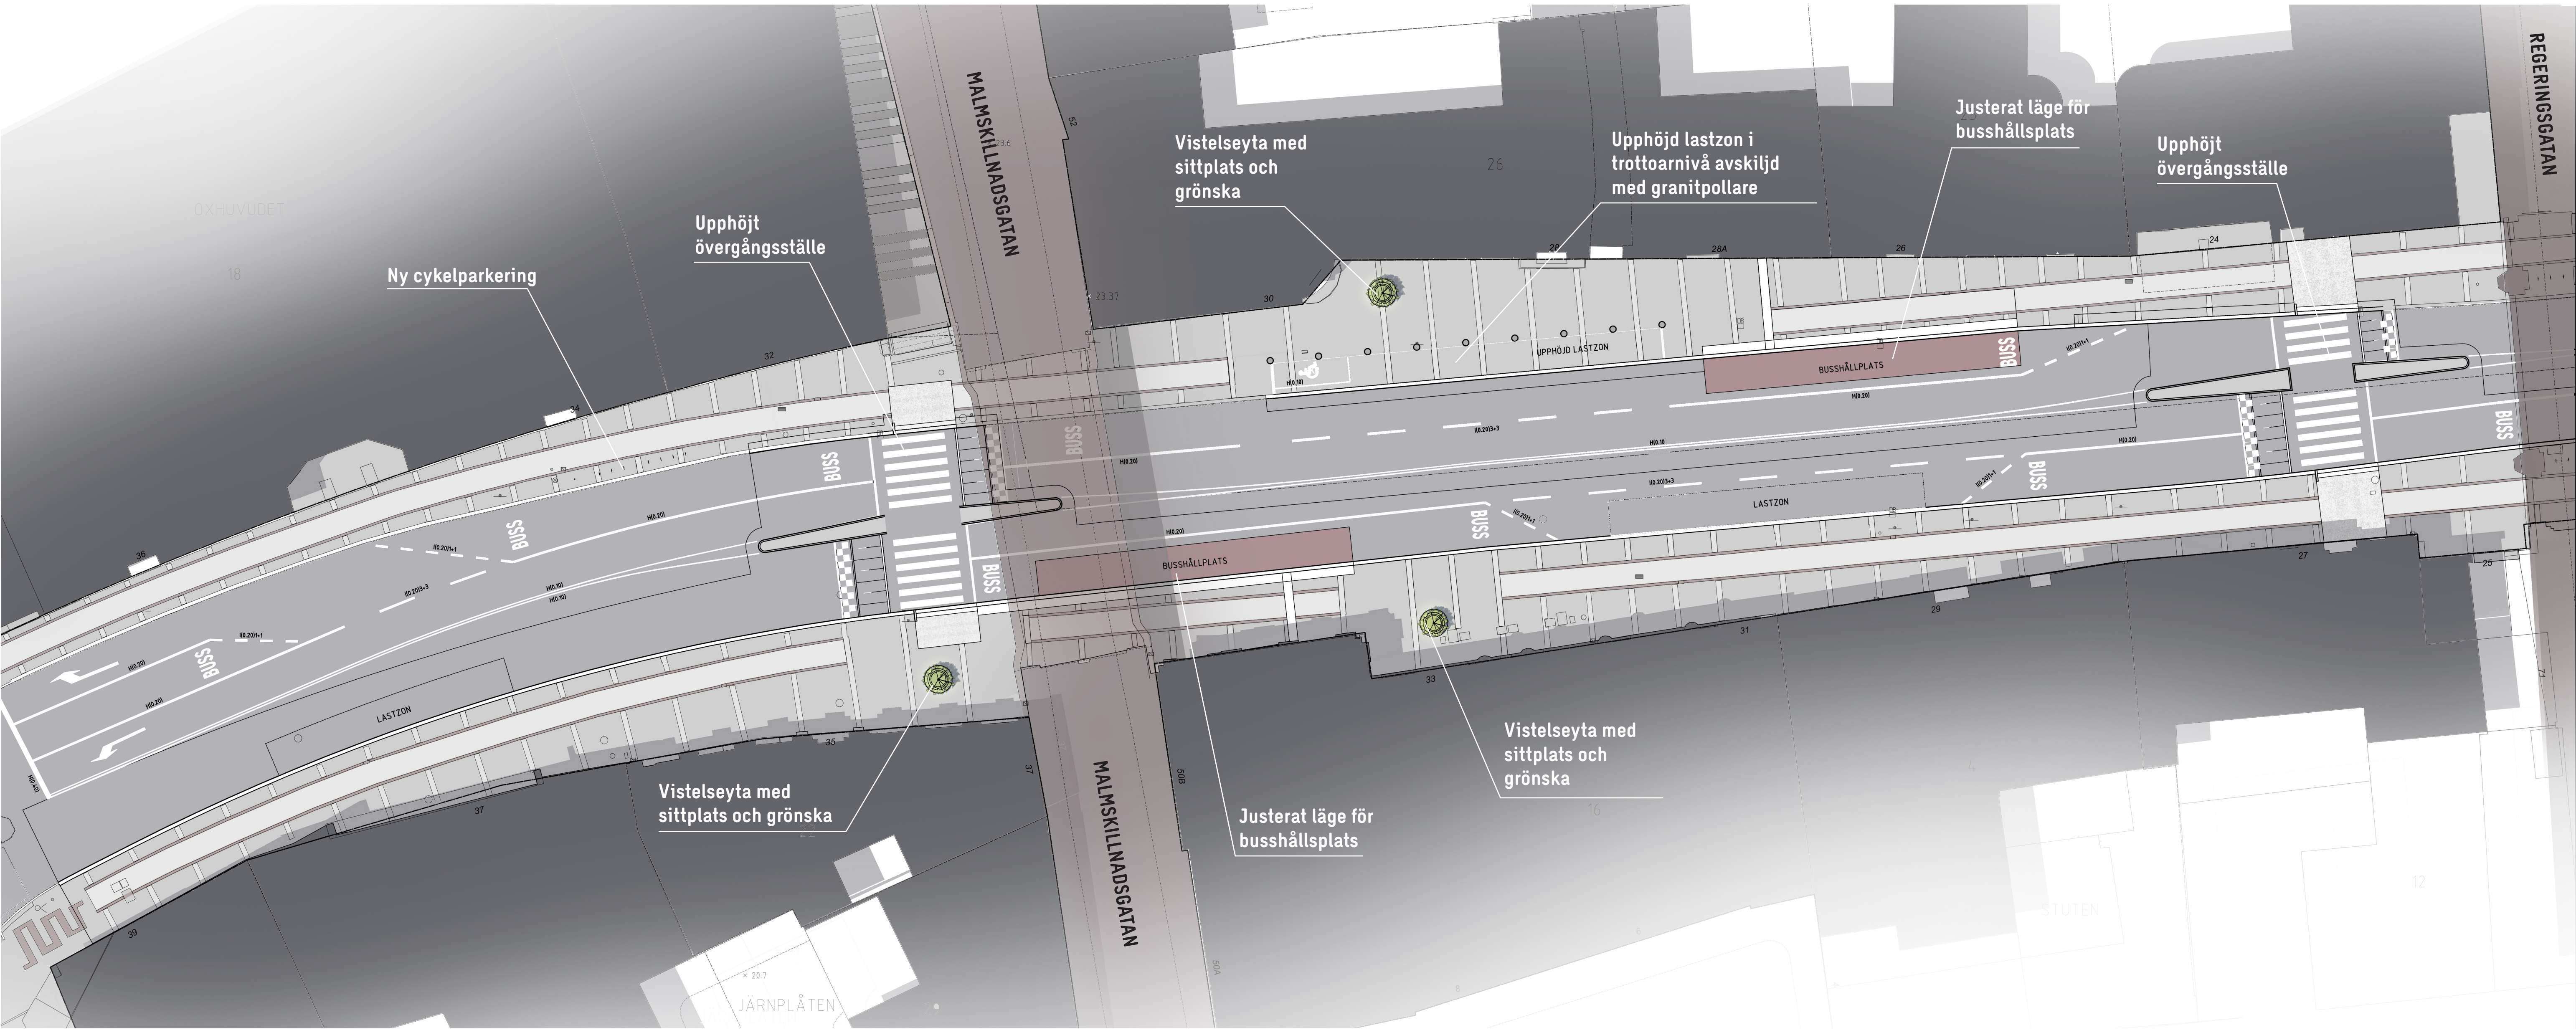

Kungsgatan, illustrationsplan
skala 1:250 (A1)/1:500 (A3), del 1

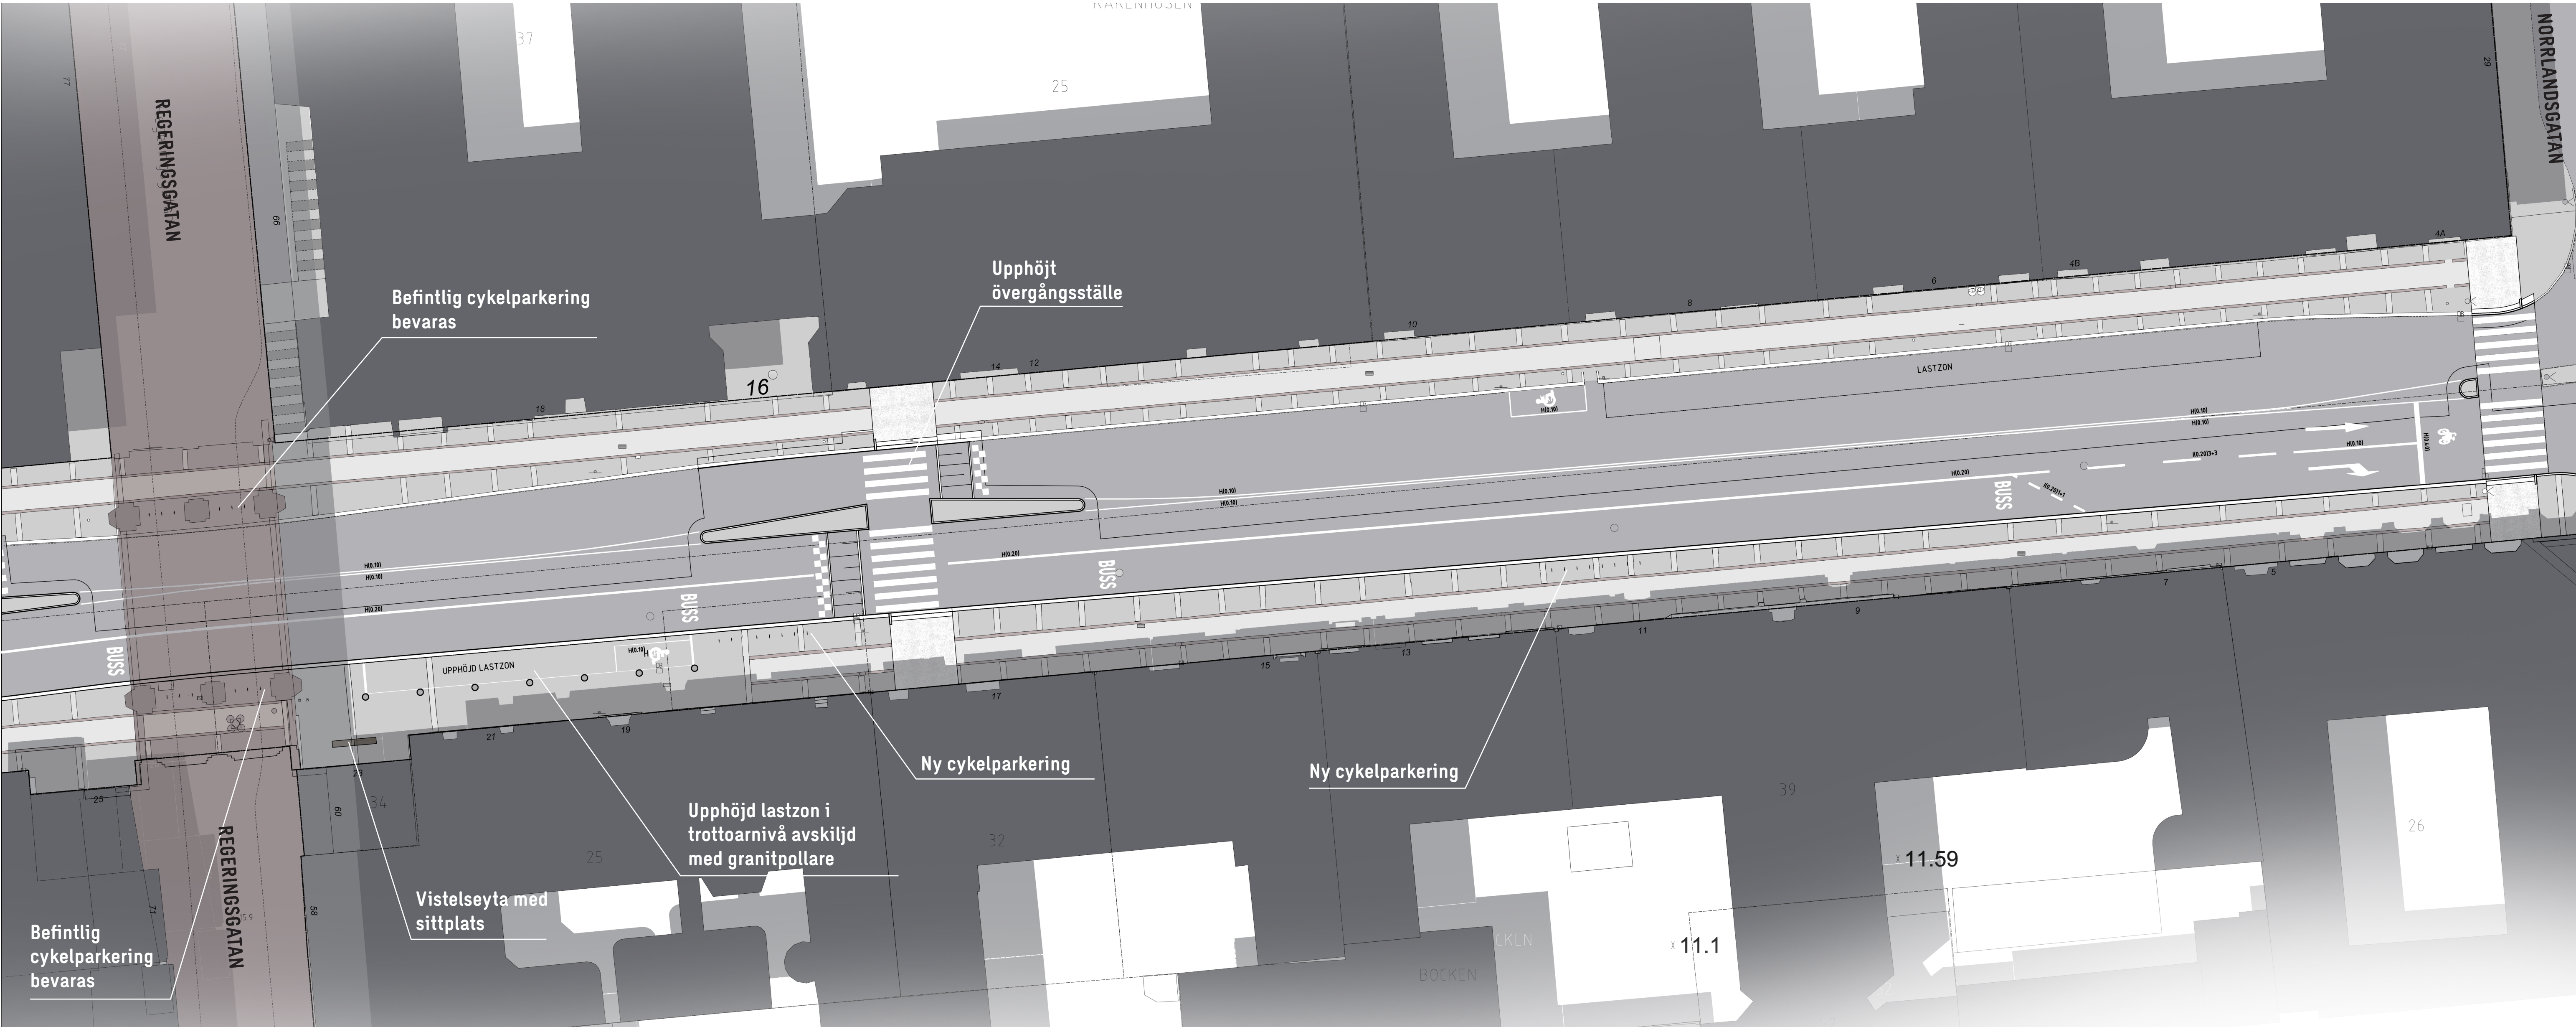

Kungsgatan, illustrationsplan
skala 1:250 (A1)/1:500 (A3), del 2